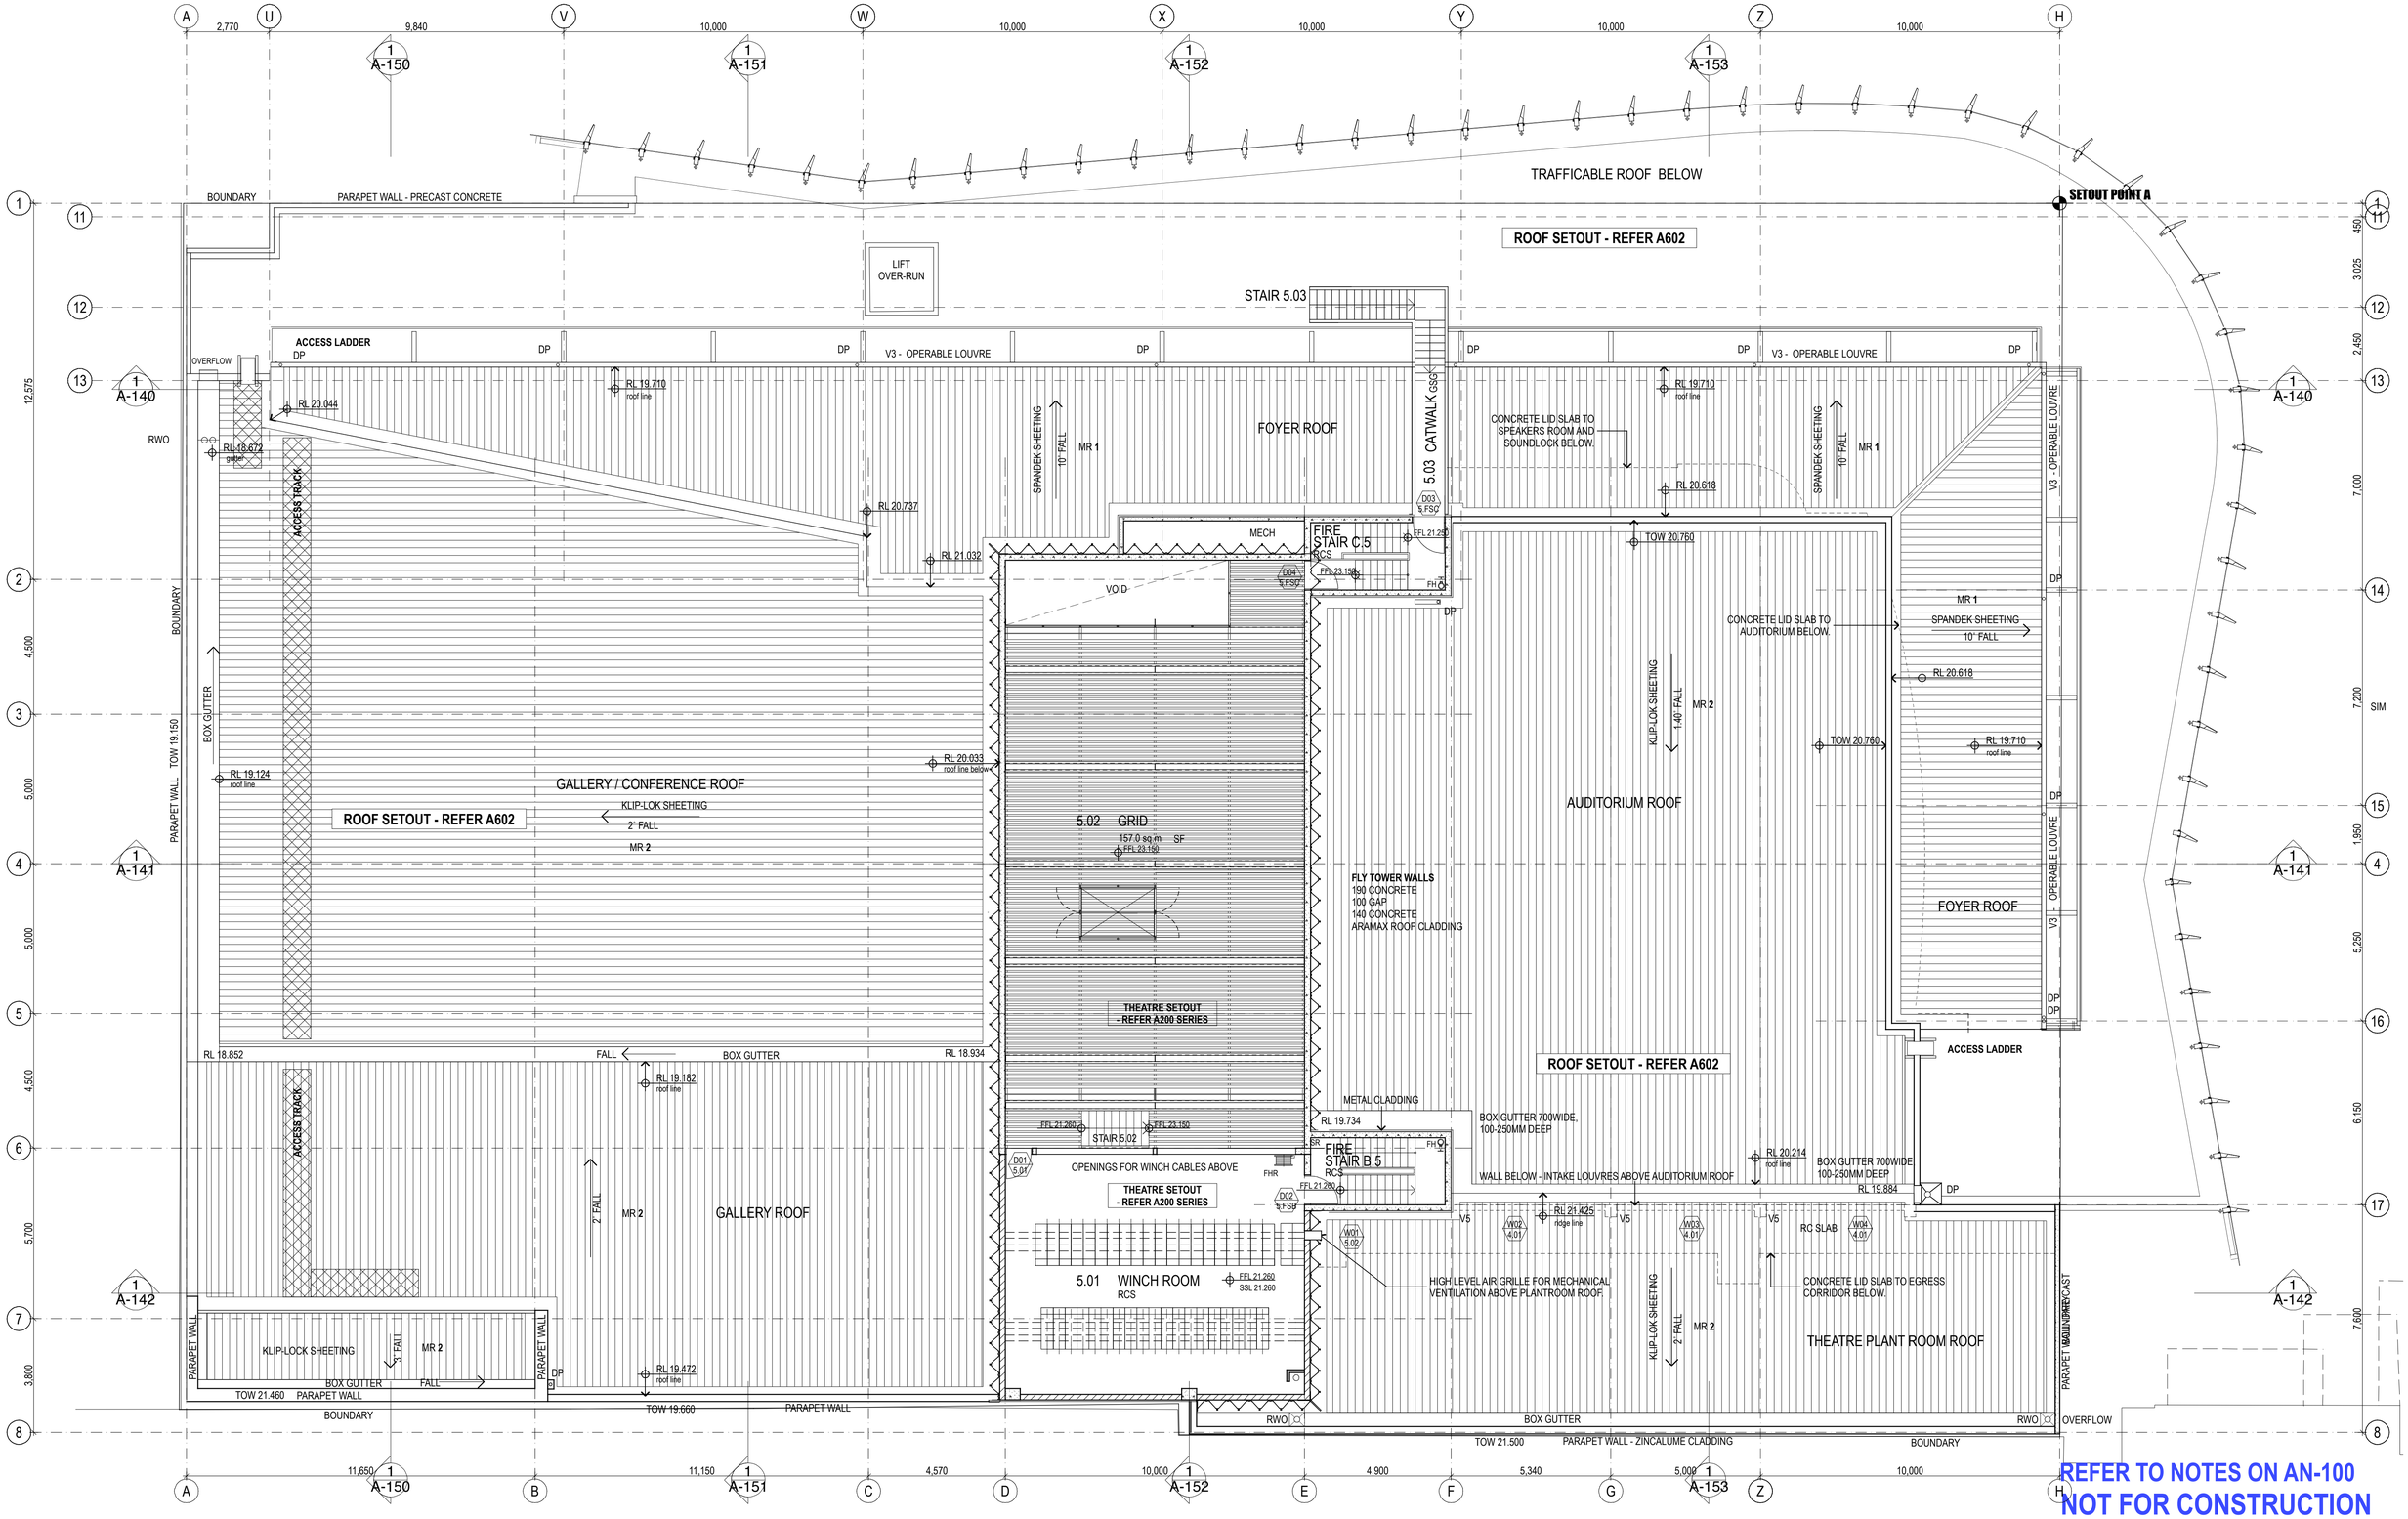

REFER TO NOTES ON AN-100

NOT FOR CONSTRUCTION

REV	NOTES :	DATE
AA	TENDER ISSUE	22.09.2006

NOTES:

DO NOT SCALE OFF DRAWINGS. USE FIGURED DIMENSIONS ONLY. REPORT ANY DISCREPENCIES TO THE ARCHITECT. THESE DESIGNS, PLANS, SPECIFICATIONS AND THE COPYRIGHT THEREIN ARE THE PROPERTY OF TONKIN ZULAIKHA GREER ARCHITECTS LTD AND MUST NOT BE USED, REPRODUCED OR COPIED WHOLLY OR IN PART WITHOUT WRITTEN PERMISSION OF TONKIN ZULAIKHA GREER ARCHITECTS.

PROJECT MANAGER
ROOT PROJECTS AUSTRALIA P: 9223 9933
L5, 350 GEORGE ST, SYDNEY, NSW, 2000 F: 9223 9966
email: anne@rootprojects.com.au

ARCHITECT
TONKIN ZULAIKHA GREER P: 9215 4900
117 RESERVOIR ST, SURRY HILLS, 2010 F: 9215 4901
email: trina@tzg.com.au

QUANTITY SURVEYOR
CURRIE & BROWN P: 9415 1600
L5, ALBERT AVE, CHATSWOOD, NSW, 2000 F: 9415 1443
email: chris.bylett@curriebrown.com.au

STRUCTURAL ENGINEER
SIMPSON DESIGN ASSOCIATES P: 9810 6911
STUDIO ONE,84 MULLENS ST, BALMAIN, 2041 F: 9810 6922
email: simpsondesign@bigpond.com

FACADE ENGINEER
ARUP FACADE P: 9320 9419
L10, 201 KENT STREET, SYDNEY, 2000 F: 9320 9321
email: peter.harrington@arup.com.au

ACOUSTICS ENGINEER
ARUP ACOUSTICS P: 9320 9320
201 KENT ST, SYDNEY, NSW, 2000 F: 9320 9321
email: chris.field@arup.com.au

SERVICES & ENVIRONMENTAL ENGINEER
STEENSEN VARMING P: 9967 2200
160 SAILORS BAY RD, NORTHBRIDGE, 2063 F: 9967 2992
email: chris.arkins@steensenvarming.com.au

HYDRAULICS ENGINEER
WARREN SMITH & PARTNERS P: 9299 1312
1ST FLOOR, 123 CLARENCE ST, SYDNEY F: 9290 1295
email: grahame@warrensmith.com.au

ACCESS
ACCESSIBILITY SOLUTIONS P: 9661 1945
467 BEAUCHAMP RD, MAROUBRA F: 9661 1945
email: markrell@bigpond.com

BCA CONSULTANT
CITYPLAN SERVICES P: 8270 3500
1/364 KENT ST, SYDNEY, NSW, 2000 F: 8270 3501
email: rohandf@cityplan.com.au

FIRE ENGINEERING
DEFIRE P: 9211 4333
S3, L4, 83 KIPPAX ST, SURRY HILLS, 2010 F: 9211 4366
email: micael@defire.com.au

THEATRE CONSULTANT
ENTERTECH P: 03 5592 2033
1a SEYMOUR ST, TERANG, VIC,3269 F: 03 5592 2043

NORTH

1:100 1:50 1:20

tonkin zulaikha greer ARCHITECTS

CLIENT :
PORT MACQUARIE - HASTINGS COUNCIL
Cnr. Lord + Burrawan Streets
PO Box 84
Port Macquarie
NSW 2444

P: (02) 6581 8524
F: (02) 6581 8100

TONKIN ZULAIKHA GREER ARCHITECTS
117 RESERVOIR STREET SURRYHILLS NSW 2010
TEL (02)9215 4900 FAX (02)9215 4901

PROJECT :
ARTS, CONFERENCE & ENTERTAINMENT CENTRE
CLARENCE & HAY ST. PORT MACQUARIE

DRAWING TITLE :
LEVEL 5 PLAN - MAIN ROOF

SCALE :	DRAWN BY :	DATE PRINTED:
A1 1:100 A3 1:200	KV. TD. HH. JF	26/9/06
PROJECT NO:	**DRAWING NO:**	**REVISION:**
0207	**A-105**	AA